8/19/19

NOTICE DISTRIBUTION AREA

ADDITIONAL NOTES:
-Pirvate water mains, private water services, and fire services are not shown.
-Number and location of hydrants and min line valves are approximate and not to be used for detailed bypass plan.
-Contractor to review plans and field conditions before designing bypass.

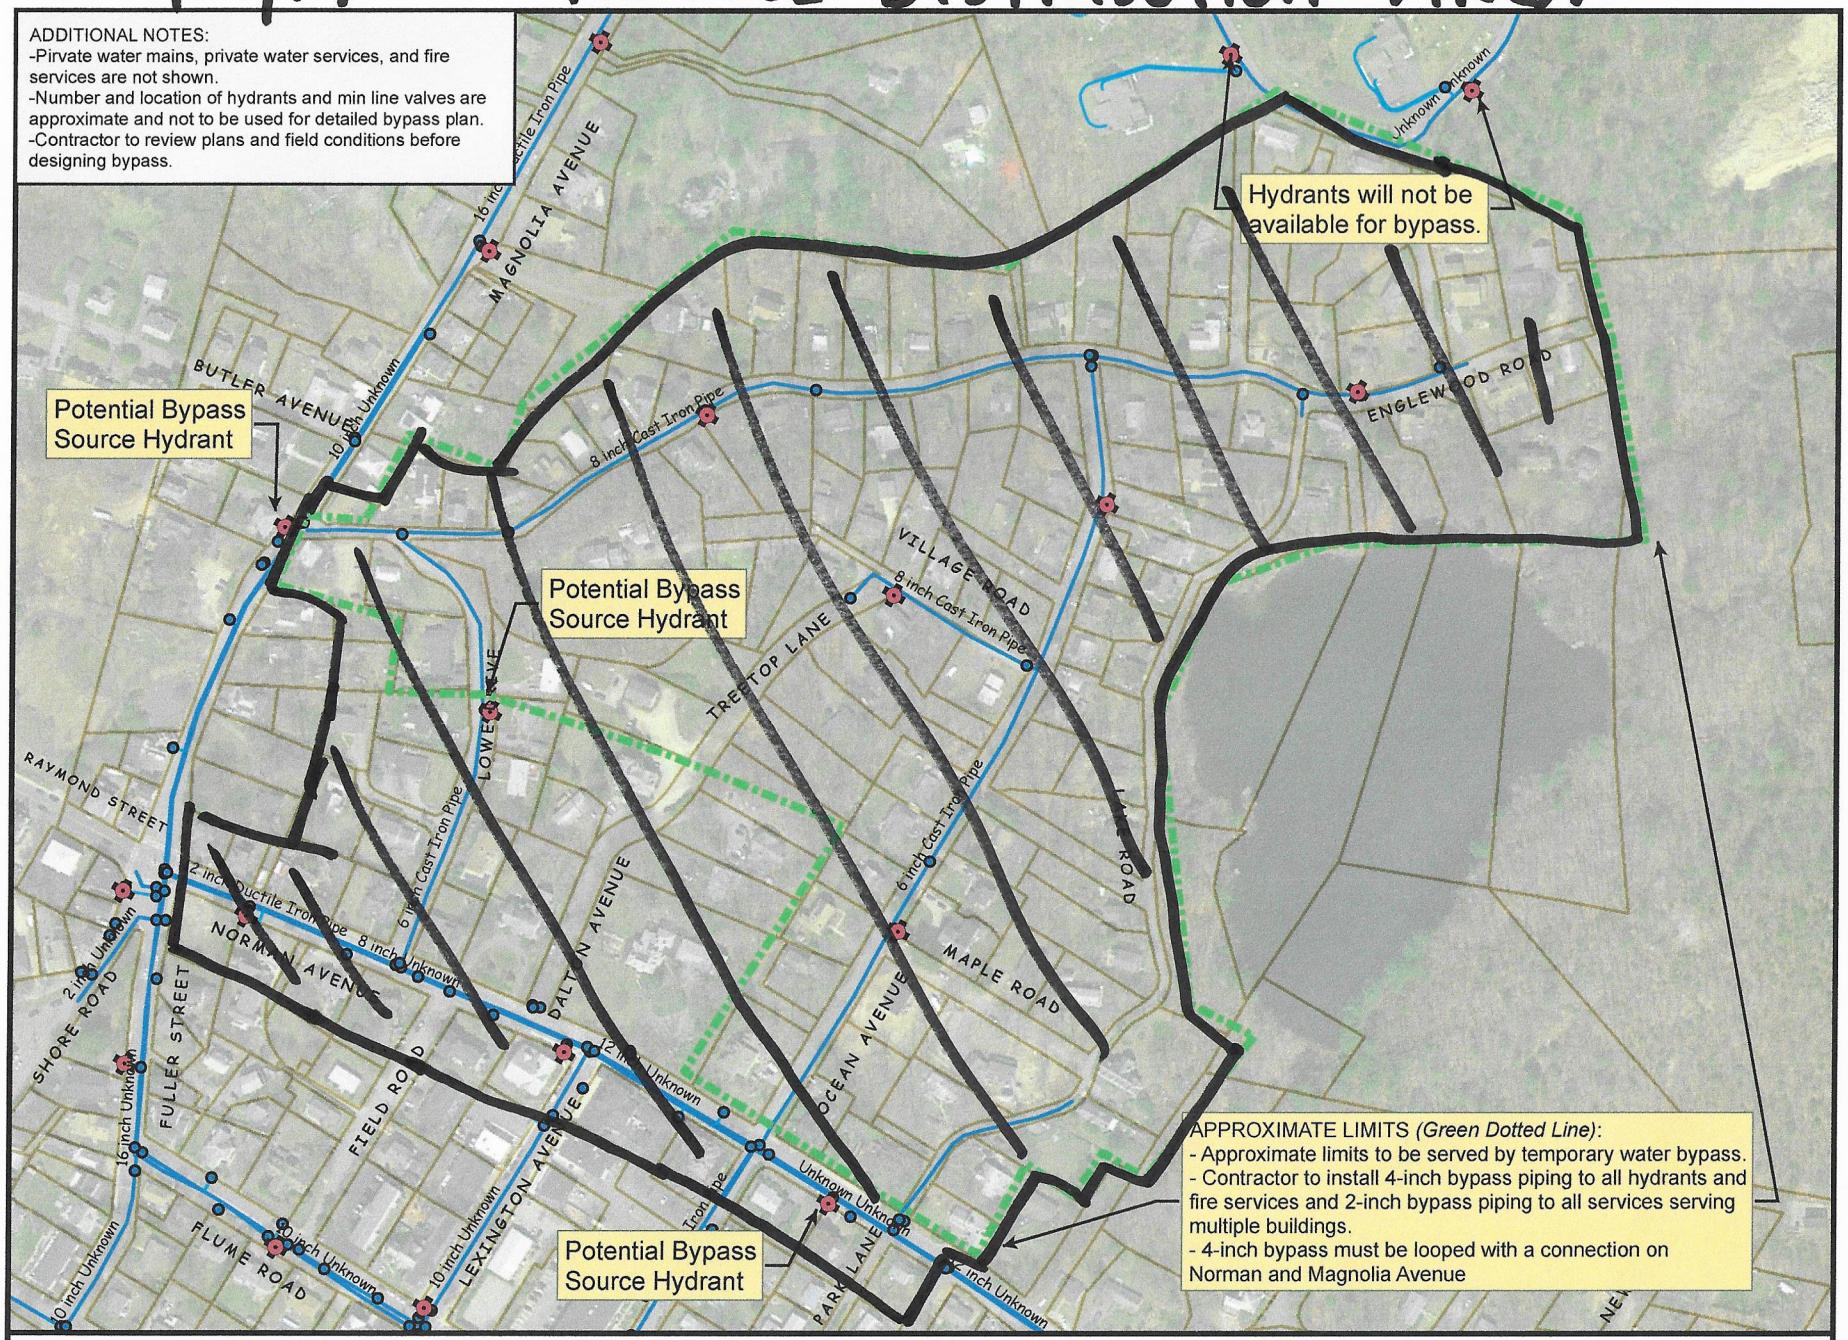

Water Bypass Plan
Gloucester, Massachusetts

Monday, August 19, 2019

Created by: RDC

0 150 300 Feet
1 in = 300 feet

Document Path: W:\Gloucester\Engineering\Water Projects\2019 Streets\Maps\BypassPlan.mxd